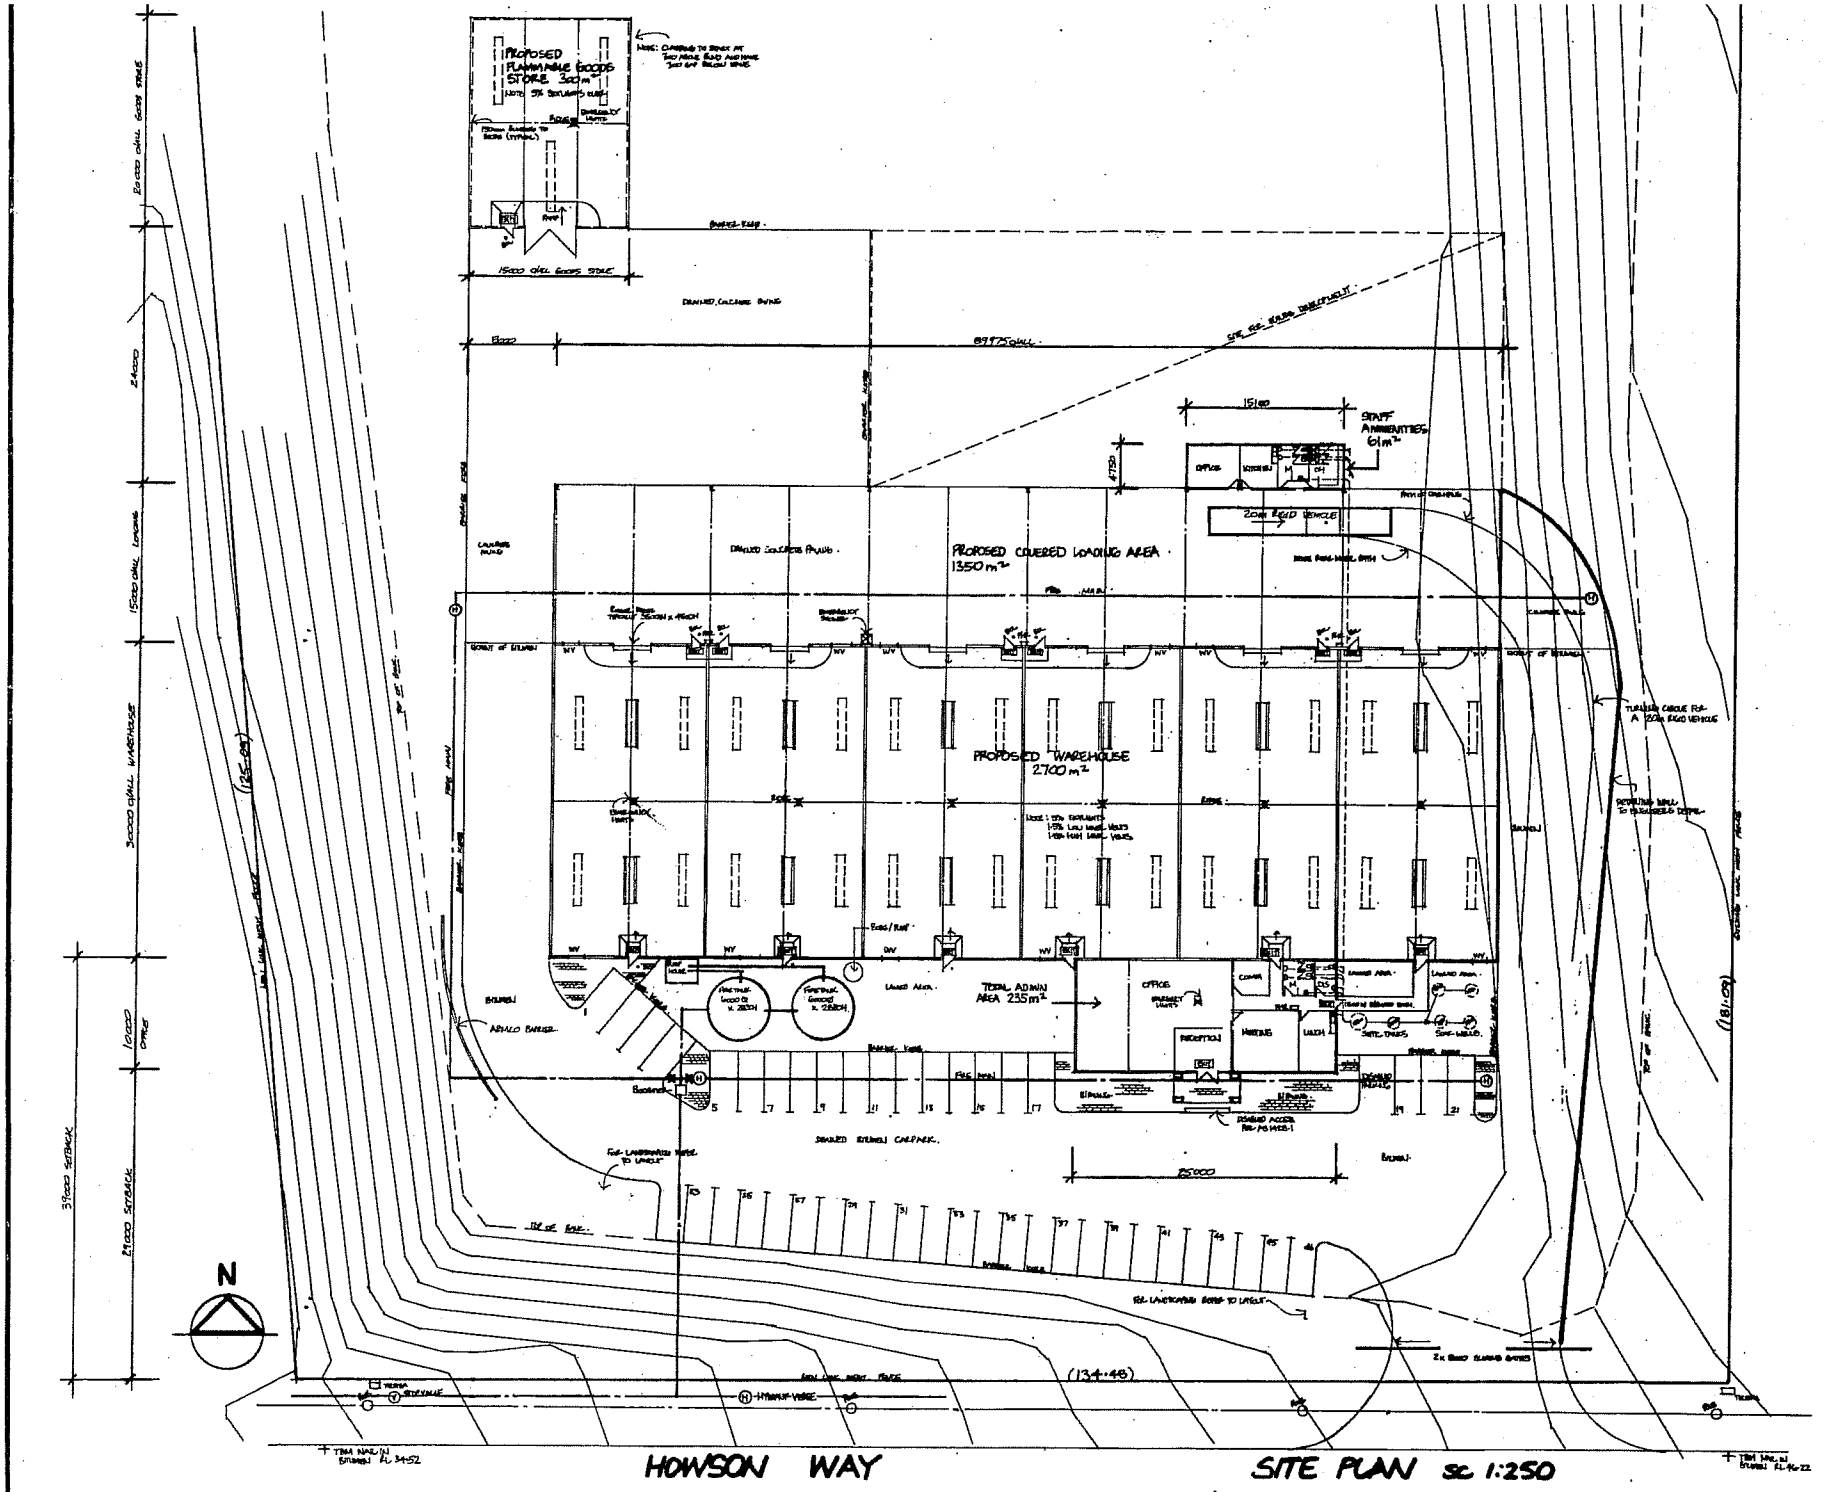

SITE PLAN SC 1:250

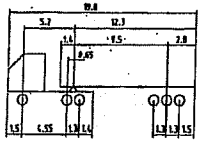

TYPICAL 20m RIGID VEHICLE

DEVELOPMENT AREAS	
ADMINISTRATION	– 235m²
WAREHOUSE	– 2700m²
COVERED LOADING AREA	– 1350m²
STAFF AMENITIES LOADING AREA	– 61m²
FLAMMABLE GOODS STORE	– 300m²